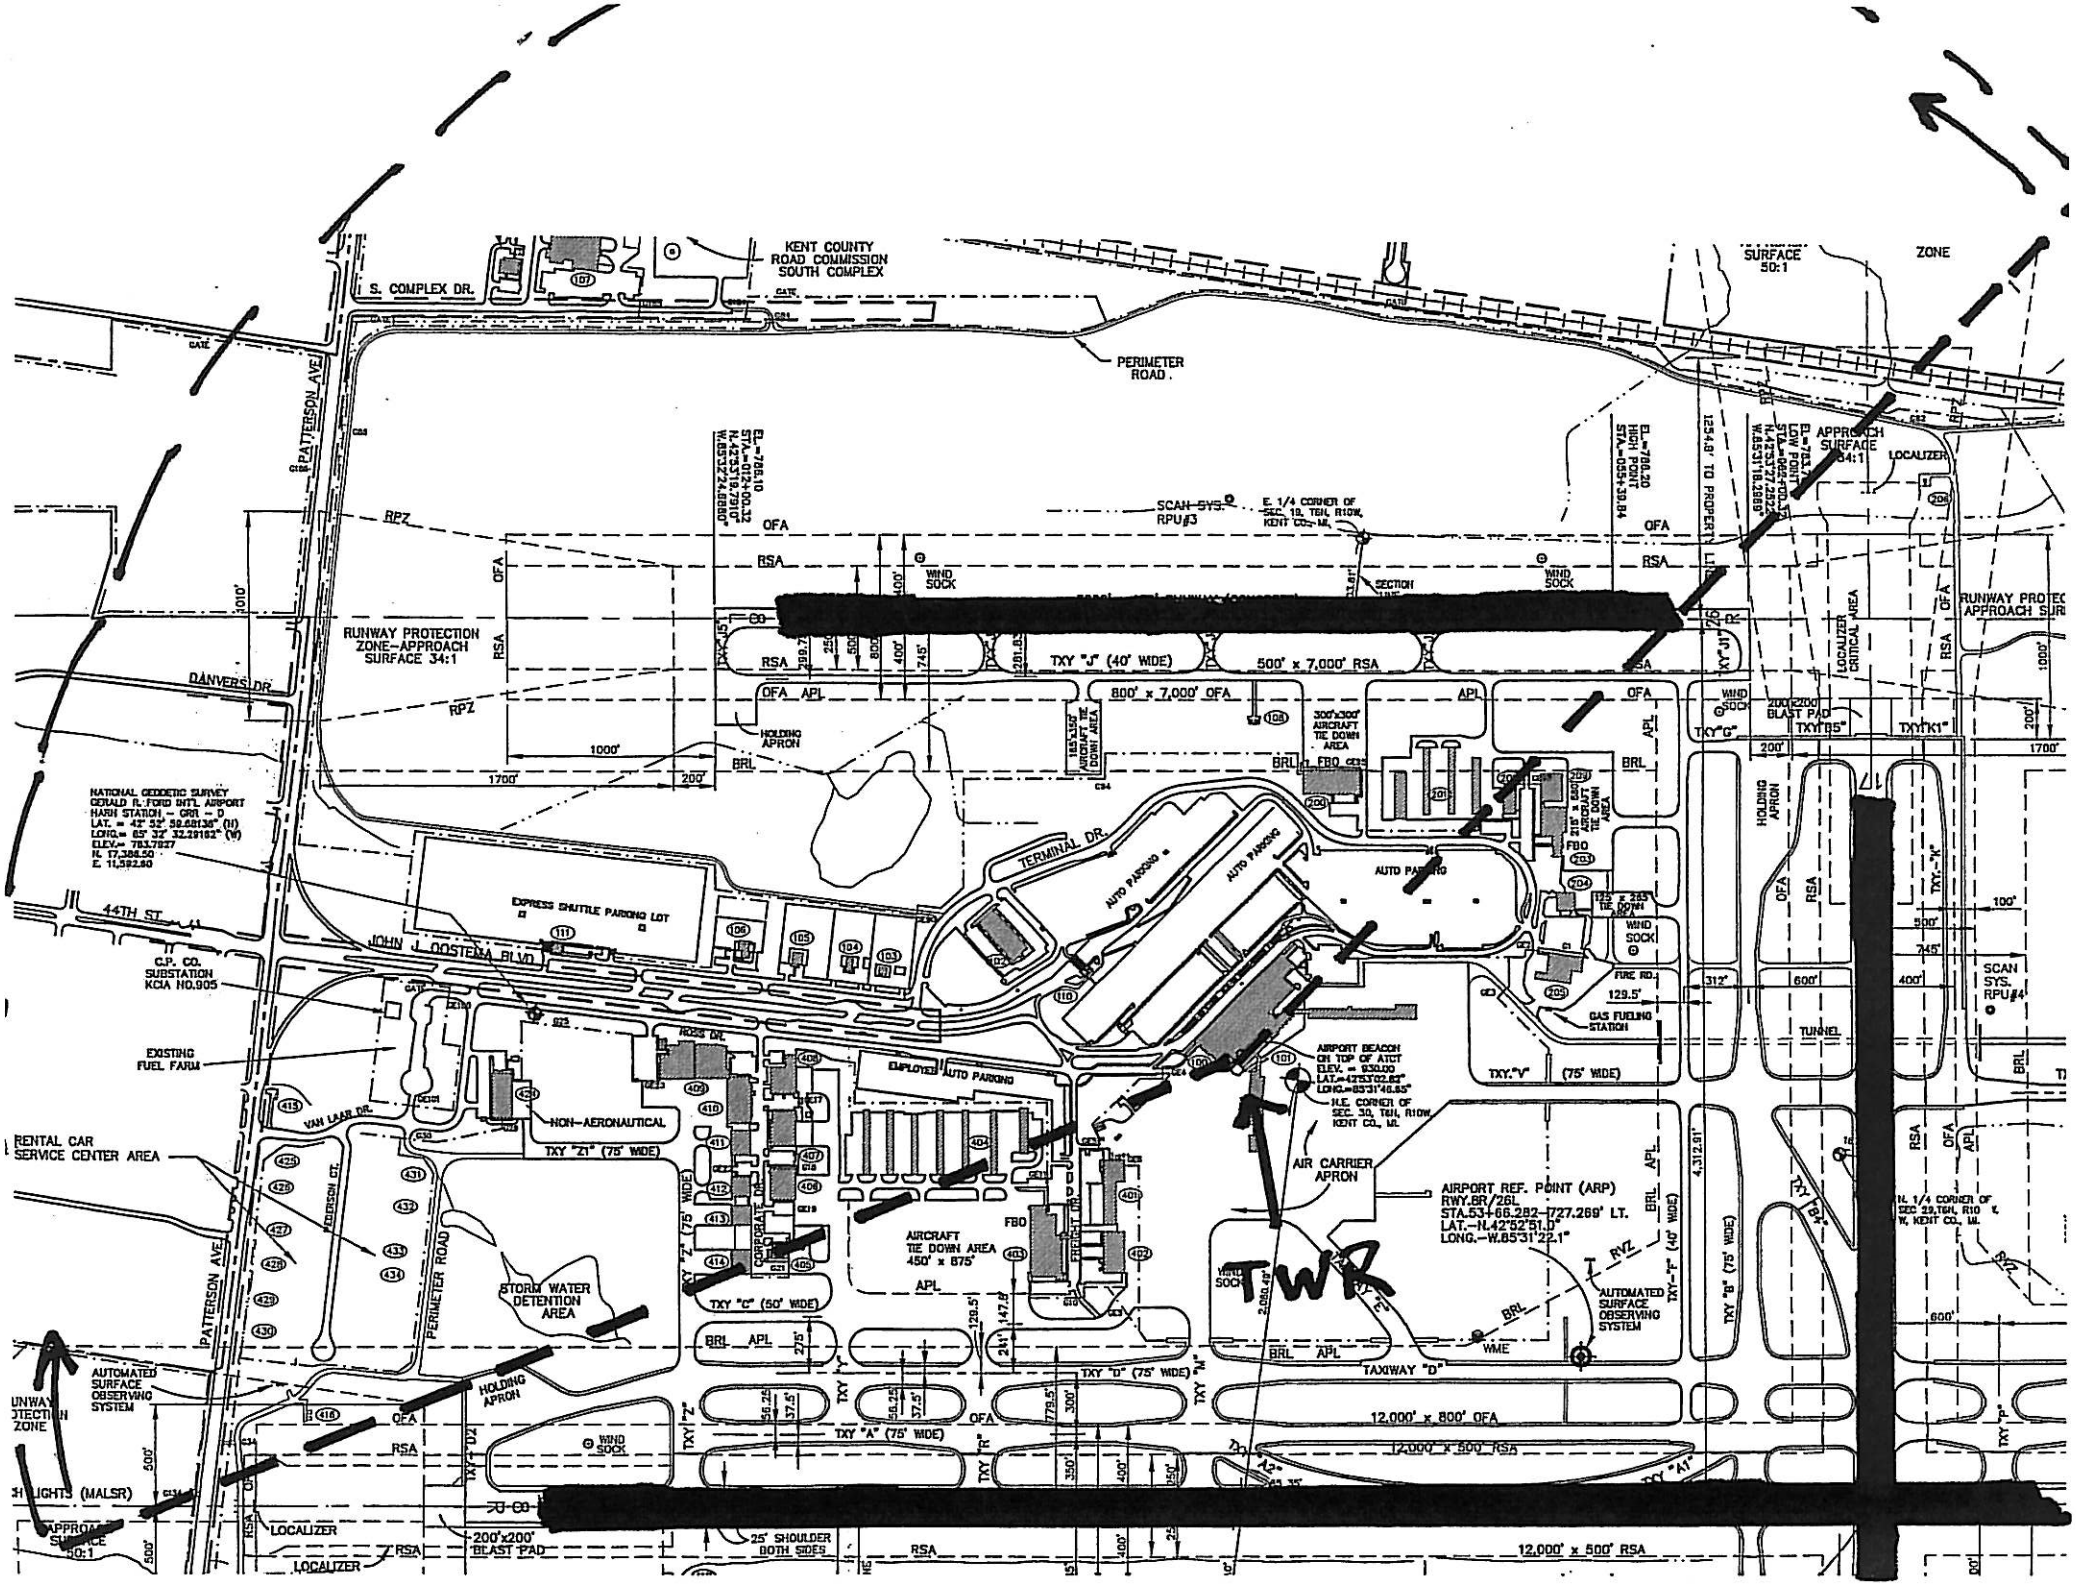
KENT COUNTY ROAD COMMISSION SOUTH COMPLEX
S. COMPLEX DR.
PERIMETER ROAD
PATTERSON AVE
DANVERS DR.
44TH ST.
JOHN J. OOSTEMA BLVD.
TERMINAL DR.
RUNWAY PROTECTION ZONE-APPROACH SURFACE 34:1
RPZ
OFA
RSA
APL
BRL
TXY "J" (40' WIDE)
500' x 7,000' RSA
800' x 7,000' OFA
HOLDING APRON
WIND SOCK
SCAN SYS. RPU#3
E. 1/4 CORNER OF SEC. 19, T6N, R10W, KENT CO., MI.
SECTION LINE
APPROACH SURFACE 34:1
LOCALIZER
LOCALIZER CRITICAL AREA
200'x200' BLAST PAD
TXY "B5"
TXY "K1"
TXY "G"
TXY "J1"
1254.8' TO PROPERTY LINE
EXPRESS SHUTTLE PARKING LOT
AUTO PARKING
300'x300' AIRCRAFT TIE DOWN AREA
FBO
FUEL RD.
GAS FUELING STATION
129.5'
TUNNEL
TXY."V" (75' WIDE)
NATIONAL GEODETIC SURVEY GERALD R. FORD INTL. AIRPORT HARN STATION. - GRR - D
LAT. = 42° 52' 50.68136" (N)
LONG.= 85° 32' 32.19162" (W)
ELEV.= 783.7827
N. 17,388.50
E. 11,592.80
C.P. CO. SUBSTATION KCIA NO.905
EXISTING FUEL FARM
RENTAL CAR SERVICE CENTER AREA
VAN LAAR DR.
HOLDERSON CT.
NON-AERONAUTICAL
TXY "Z1" (75' WIDE)
TXY "Z" (75' WIDE)
CORPORATE DR.
ROSS DR.
EMPLOYEE AUTO PARKING
AIRCRAFT TIE DOWN AREA 450' x 875'
FBO
FIRST AVE.
STORM WATER DETENTION AREA
TXY "C" (50' WIDE)
TXY "D" (75' WIDE)
TXY "A" (75' WIDE)
TAXIWAY "D"
AIRPORT BEACON ON TOP OF ATCT ELEV. = 830.00
LAT.=42°53'02.82"
LONG.=85°31'46.85"
N.E. CORNER OF SEC. 30, T6N, R10W, KENT CO., MI.
AIR CARRIER APRON
AIRPORT REF. POINT (ARP)
RWY.8R/26L
STA.53+66.282-727.269' LT.
LAT.-N.42°52'51.0"
LONG.-W.85°31'22.1"
AUTOMATED SURFACE OBSERVING SYSTEM
WME
TXY "F" (40' WIDE)
TXY "B" (75' WIDE)
4,312.91'
12,000' x 800' OFA
12,000' x 500' RSA
N. 1/4 CORNER OF SEC. 29, T6N, R10 W, KENT CO., MI.
SCAN SYS. RPU#4
TWR
LIGHTS (MALSR)
APPROACH SURFACE 50:1
25' SHOULDER BOTH SIDES
SURFACE 50:1
ZONE